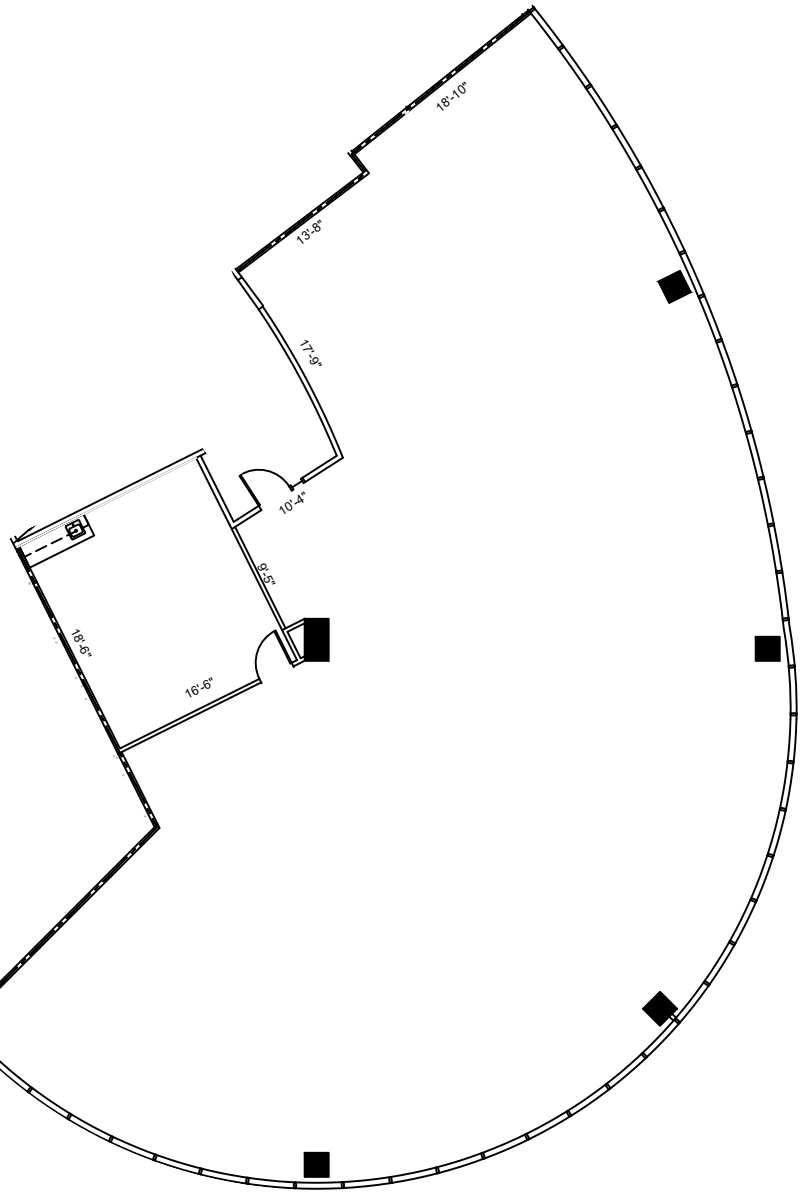

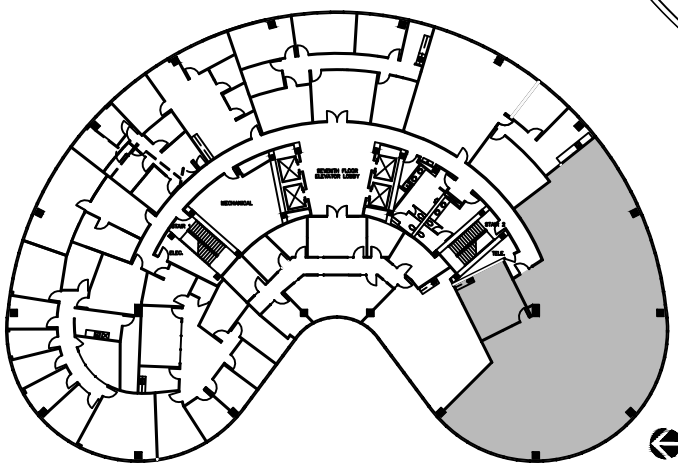

7th FLOOR
KEY PLAN

SUITE 720
5,044 NRA

1 **FLOOR PLAN**
SCALE: 1/16"=1'-0"

FLOOR PLANS MAY NOT BE TO SCALE AND MAY NOT REFLECT EXISTING CONDITIONS AND SHALL NOT BE RELIED UPON AS SUCH

HARTMAN MANAGEMENT
2909 HILLCROFT, SUITE 420
HOUSTON, TX 77057

HARTMAN

LEGEND

	EXISTING	NEW	DEMO
PARTITIONS			
NEW/RELOCATED DOOR			

N

ISSUE DATES

1	11-30-18	LEASING REVIEW

WESTHEIMER CENTRAL
11200 WESTHEIMER ROAD HOUSTON, TX 77042
SUITE 720

PROJECT: 631-WESTHEIMER CENTRAL	
PLOTTED SCALE: 1/16"=1'-0"	SHEET SIZE: 8.5 X 11
CHECKED BY: WM	DRAWN BY: WM
FILE NAME: 631-WESTHEIMER CENTRAL	

SHEET TITLE
SCHEMATIC DESIGN

SHEET NUMBER
SD-1