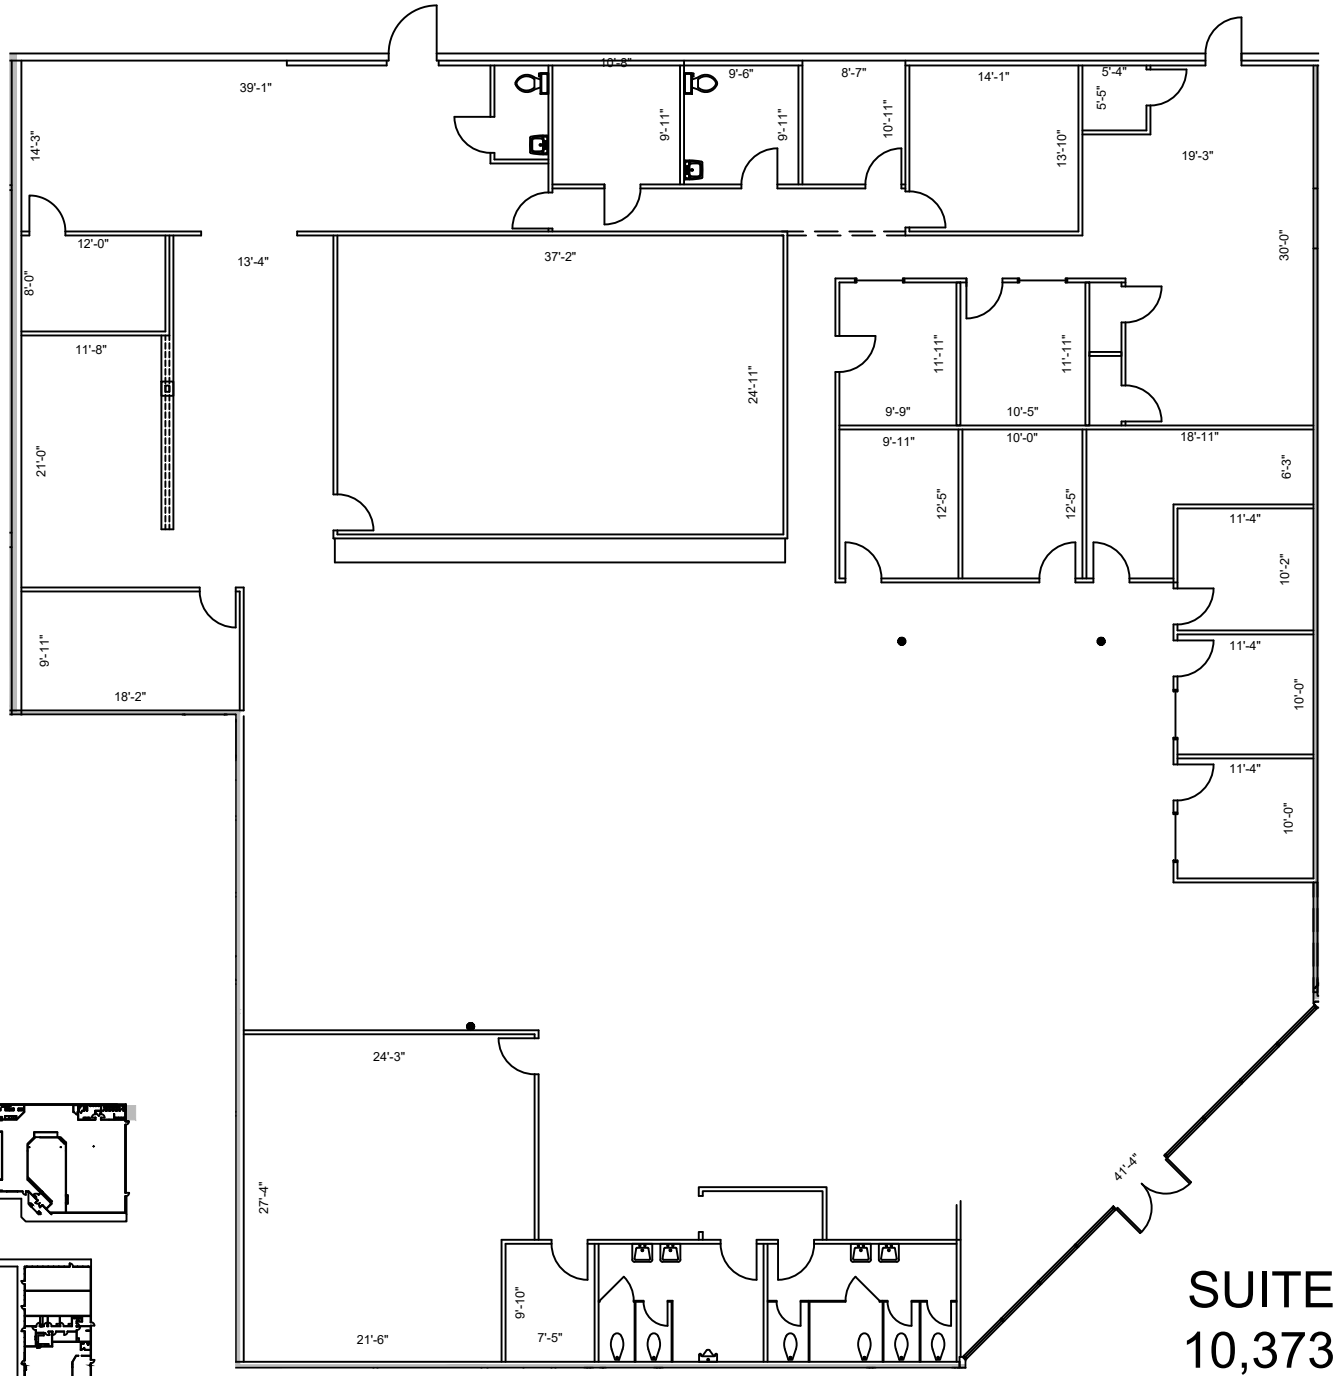

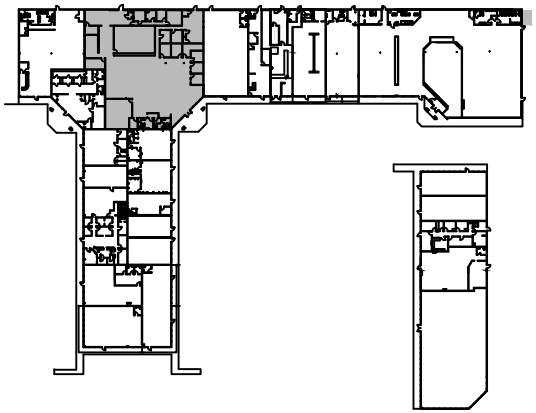

SUITE A-12
10,373 NRA

1 **EXISTING FLOOR PLAN**
SCALE: 1/16"=1'-0"

FLOOR PLANS MAY NOT BE TO SCALE AND MAY NOT REFLECT EXISTING CONDITIONS AND SHALL NOT BE RELIED UPON AS SUCH
THESE DRAWINGS ARE DESIGN INTENT AND ARE AN EXHIBIT TO THE LEASE

SILVER STAR PROPERTIES
2909 HILLCROFT, SUITE 420
HOUSTON, TX 77057

LEGEND
EXISTING NEW LOW DEMO
WALLS
NEW/RELOCATED DOOR N/R

ISSUE DATES

05-22-2023	LEASING REVIEW

CHELSEA SQUARE II
5020 FM1960 WEST HOUSTON, TX 77069
SUITE A-12

PROJECT: 630-CHELSEA SQUARE II	
PLOTTED SCALE: 1/16"=1'-0"	SHEET SIZE: 8.5 X 11
CHECKED BY: WM	DRAWN BY: WM
FILE NAME: 630-CHELSEA SQUARE II	

SHEET TITLE
EXISTING PLAN

SHEET NUMBER
EX-1