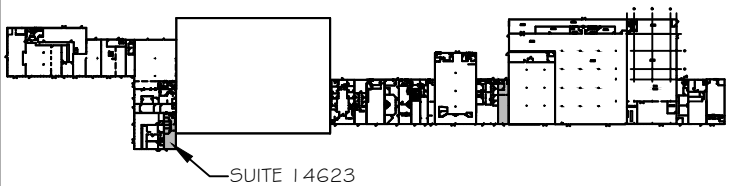

SITE PLAN
KEY PLAN

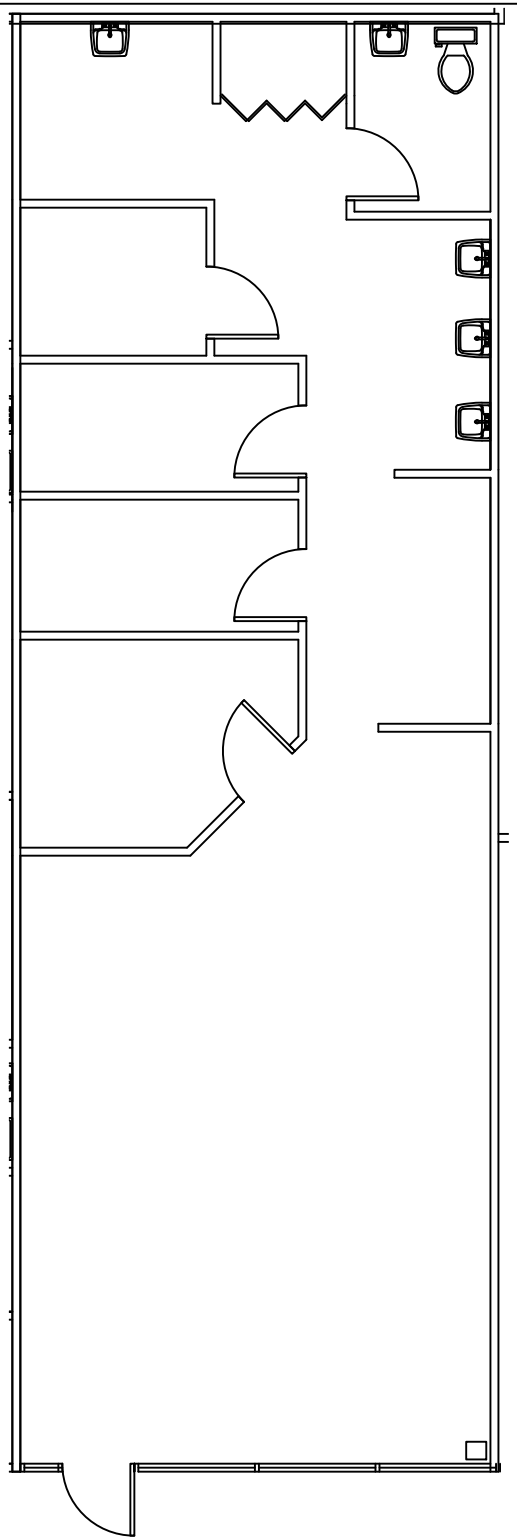

SUITE 14623
1,200 NRA

1 **FLOOR PLAN**
SCALE: 1/8" = 1'-0"

FLOOR PLANS MAY NOT BE TO SCALE AND MAY NOT REFLECT EXISTING CONDITIONS AND SHALL NOT BE RELIED UPON AS SUCH

HARTMAN MANAGEMENT
2909 HILLCROFT, SUITE 420
HOUSTON, TX 77057

HARTMAN

ISSUE DATES

02-22-2019	EXISTING PLAN

MISSION CENTRE
8404 HIGHWAY 6 SOUTH HOUSTON, TX 77083
SUITE 14623

PROJECT:	678-MISSION CENTRE
PLOT SCALE: 1/8" = 1'-0"	SHEET SIZE: 8.5 X 11
CHECKED BY: WM	DRAWN BY: WM
FILE NAME:	678-MISSION CENTRE

SHEET TITLE
EXISTING PLAN

SHEET NUMBER
EX-1