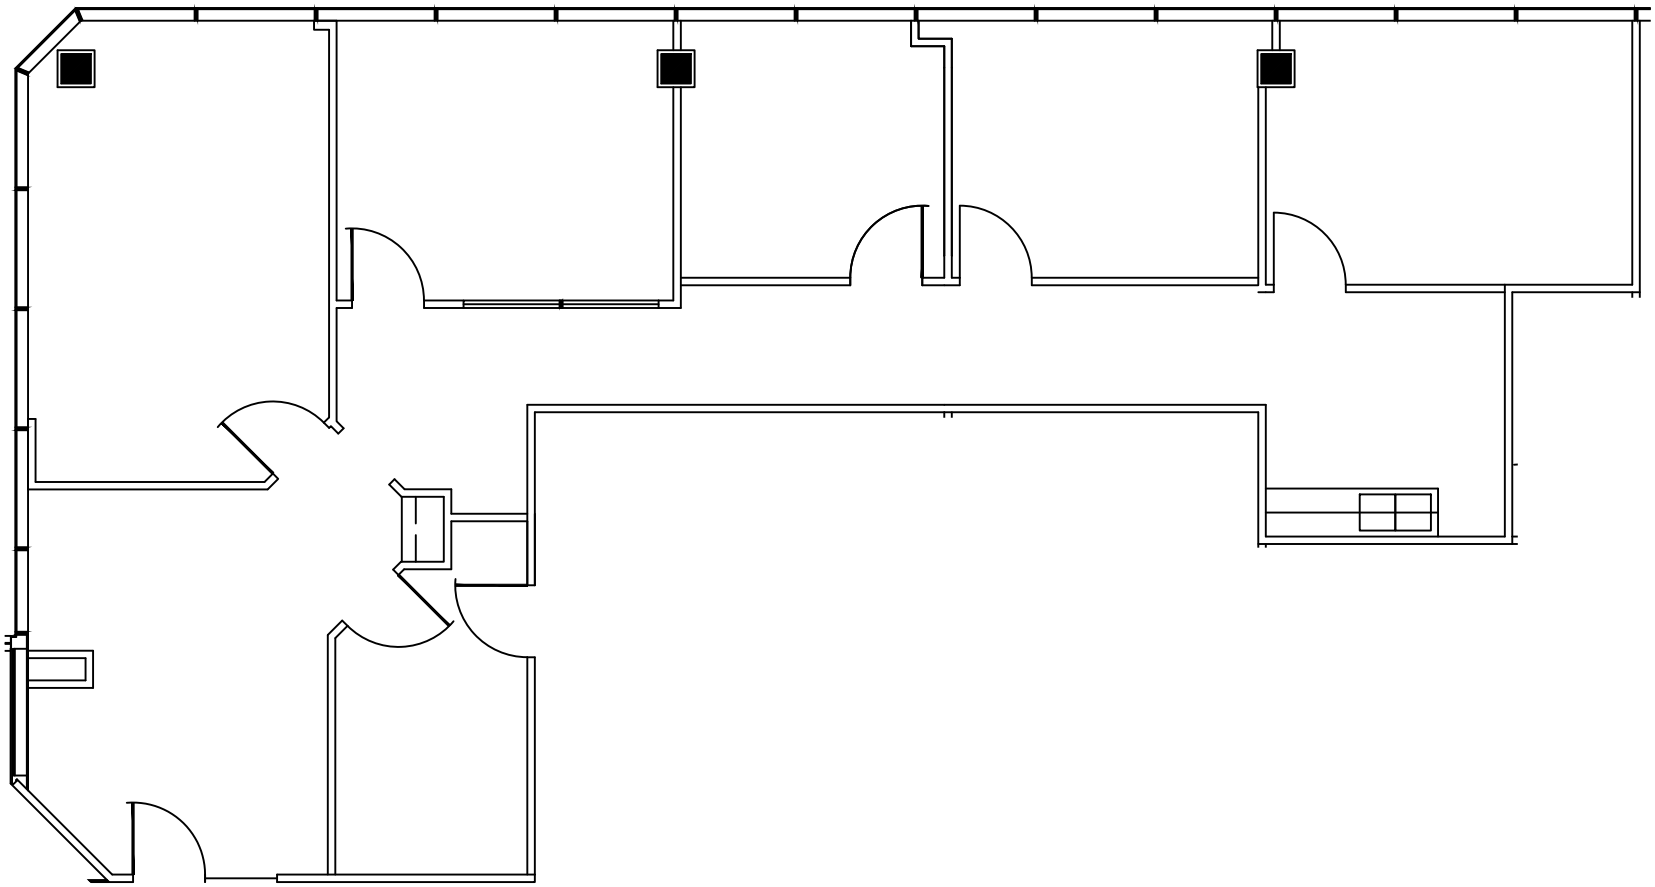

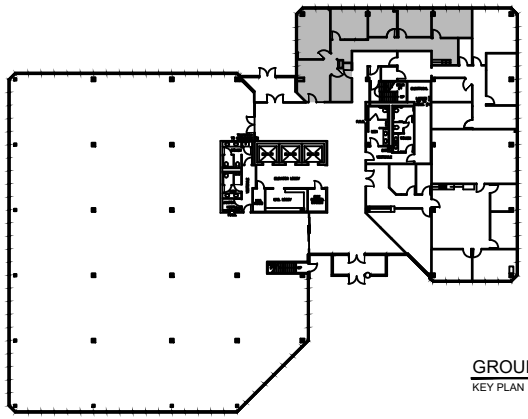

GROUND FLOOR
KEY PLAN

SUITE 101
1,807 NRA

1 **FLOOR PLAN**
SCALE: 1/8"=1'-0"

FLOOR PLANS MAY NOT BE TO SCALE AND MAY NOT REFLECT EXISTING CONDITIONS AND SHALL NOT BE RELIED UPON AS SUCH

HARTMAN MANAGEMENT
2909 HILLCROFT,
SUITE 420
HOUSTON, TX 77057

LEGEND

	EXISTING	NEW	DEMO
PARTITIONS			
NEW/RELOCATED DOOR			

N

ISSUE DATES

1	08-31-19	LEASING REVIEW

616 FM 1960 WEST
616 FM 1960 HOUSTON, TX 77090
SUITE 101

PROJECT:	691-616 FM 1960 WEST
PLOTTED SCALE:	SHEET SIZE:
1/8"=1'-0"	8.5 X 11
CHECKED BY:	DRAWN BY:
WM	WM
FILE NAME:	691-616 FM 1960 WEST

SHEET TITLE
EXISTING PLAN

SHEET NUMBER
EX-1