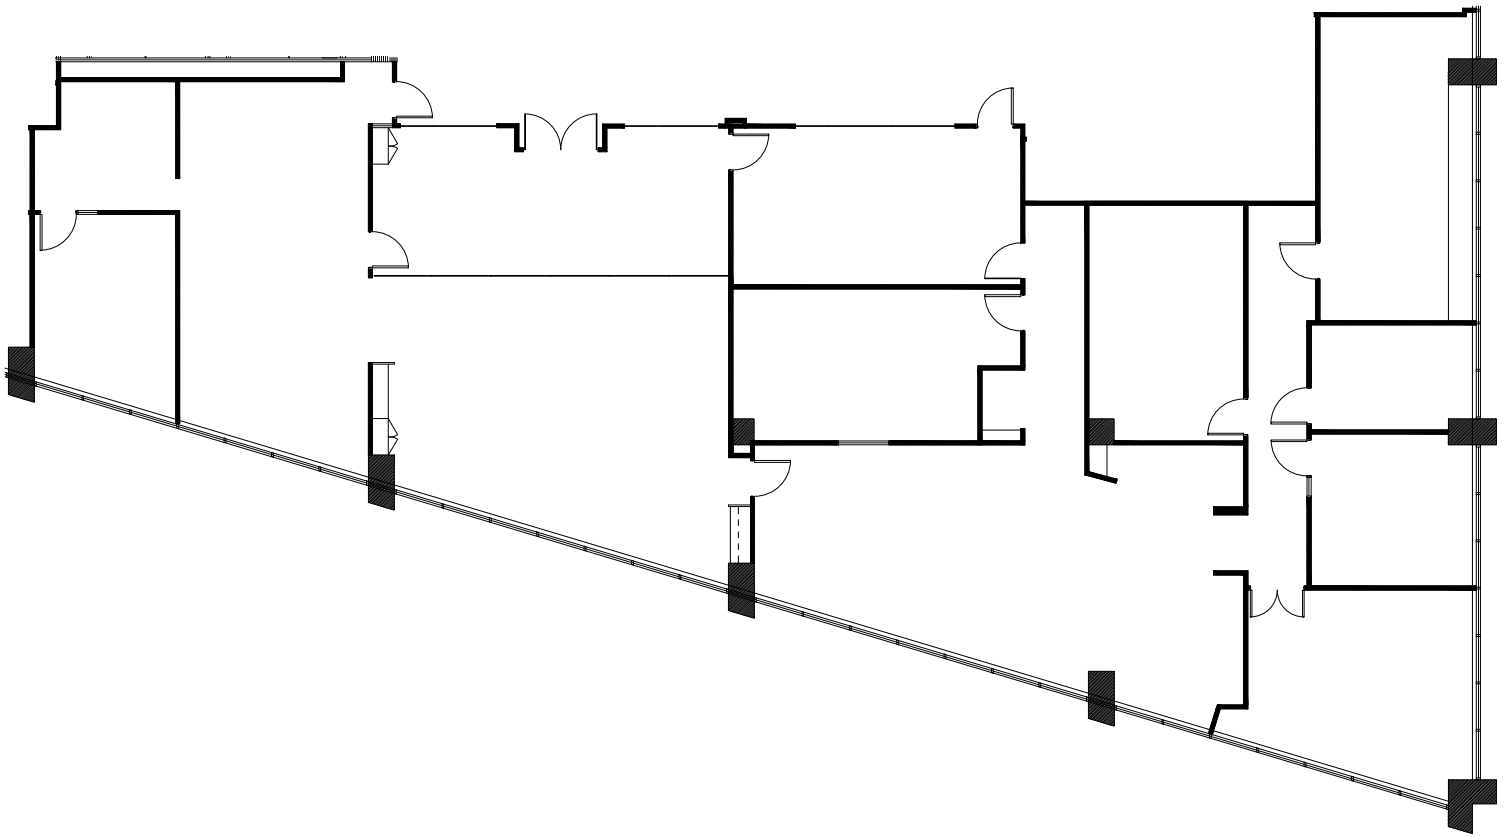

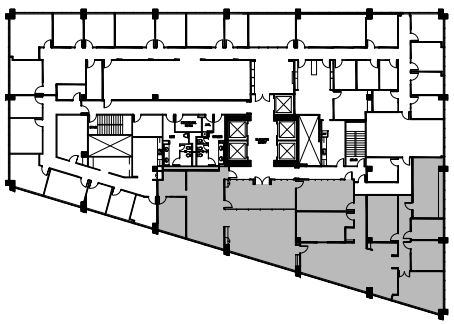

NORTH

4th FLOOR
KEY PLAN

SUITE 1500
5,803 NRA

1 FLOOR PLAN
SCALE: 1/8"=1'-0"

FLOOR PLANS MAY NOT BE TO SCALE AND MAY NOT REFLECT EXISTING CONDITIONS AND SHALL NOT BE RELIED UPON AS SUCH THESE DRAWINGS ARE DESIGN INTENT AND ARE AN EXHIBIT TO THE LEASE

HARTMAN MANAGEMENT
2909 HILLCROFT, SUITE 420
HOUSTON, TX 77057

HARTMAN

LEGEND

	EXISTING	NEW	DEMO
PARTITIONS:			
NEW/RELOCATED DOOR	N		

ISSUE DATES

1	07-29-21	LEASING REVIEW

GATEWAY TOWER
8111 LBJ FREEWAY
DALLAS, TX 75251
SUITE 1500

PROJECT: 692-GATEWAY TOWER	
PLOT SCALE: 1/8"=1'-0"	SHEET SIZE: 8.5 X 11
CHECKED BY: AE	DRAWN BY: AE
FILE NAME: 692-GATEWAY TOWER	

SHEET TITLE
EXISTING PLAN

SHEET NUMBER
EX-1