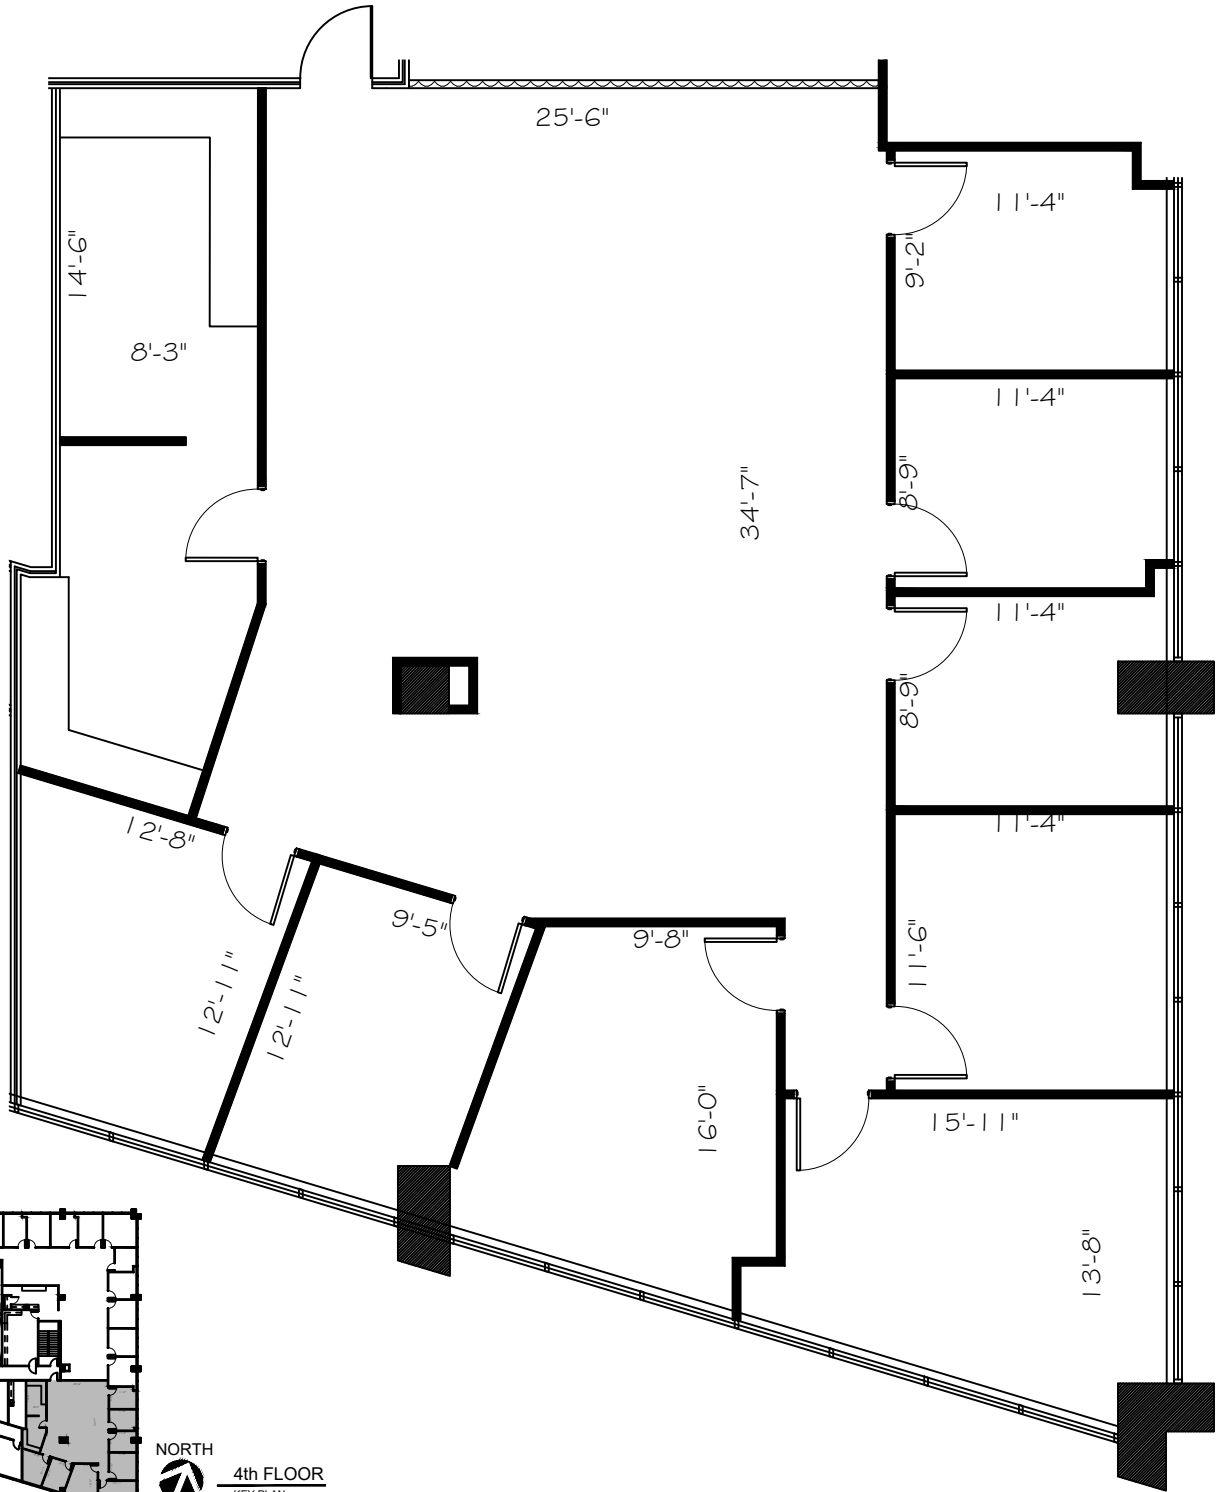

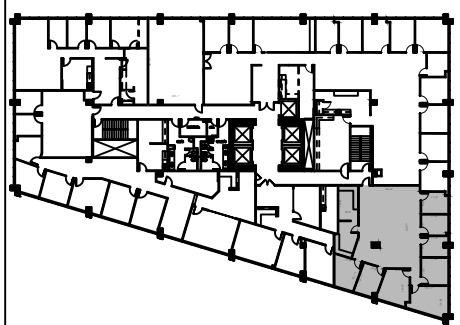

NORTH

4th FLOOR
KEY PLAN

SUITE 415
2,688 NRA

1 **FLOOR PLAN**
SCALE: 1/8"=1'-0"

FLOOR PLANS MAY NOT BE TO SCALE AND MAY NOT REFLECT EXISTING CONDITIONS AND SHALL NOT BE RELIED UPON AS SUCH

HARTMAN MANAGEMENT
2909 HILLCROFT, SUITE 420
HOUSTON, TX 77057

HARTMAN

LEGEND
EXISTING NEW DEMO
PARTITIONS
NEW/RELOCATED DOOR

ISSUE DATES

1	01-03-19	LEASING REVIEW

GATEWAY TOWER
8111 LBJ FREEWAY #130
DALLAS, TX 75251
SUITE 415

PROJECT:	692-GATEWAY TOWER
PLOT SCALE: 1/8"=1'-0"	SHEET SIZE: 8.5 X 11
CHECKED BY: WM	DRAWN BY: WM
FILE NAME:	692-GATEWAY TOWER

SHEET TITLE
EXISTING PLAN

SHEET NUMBER
EX-1