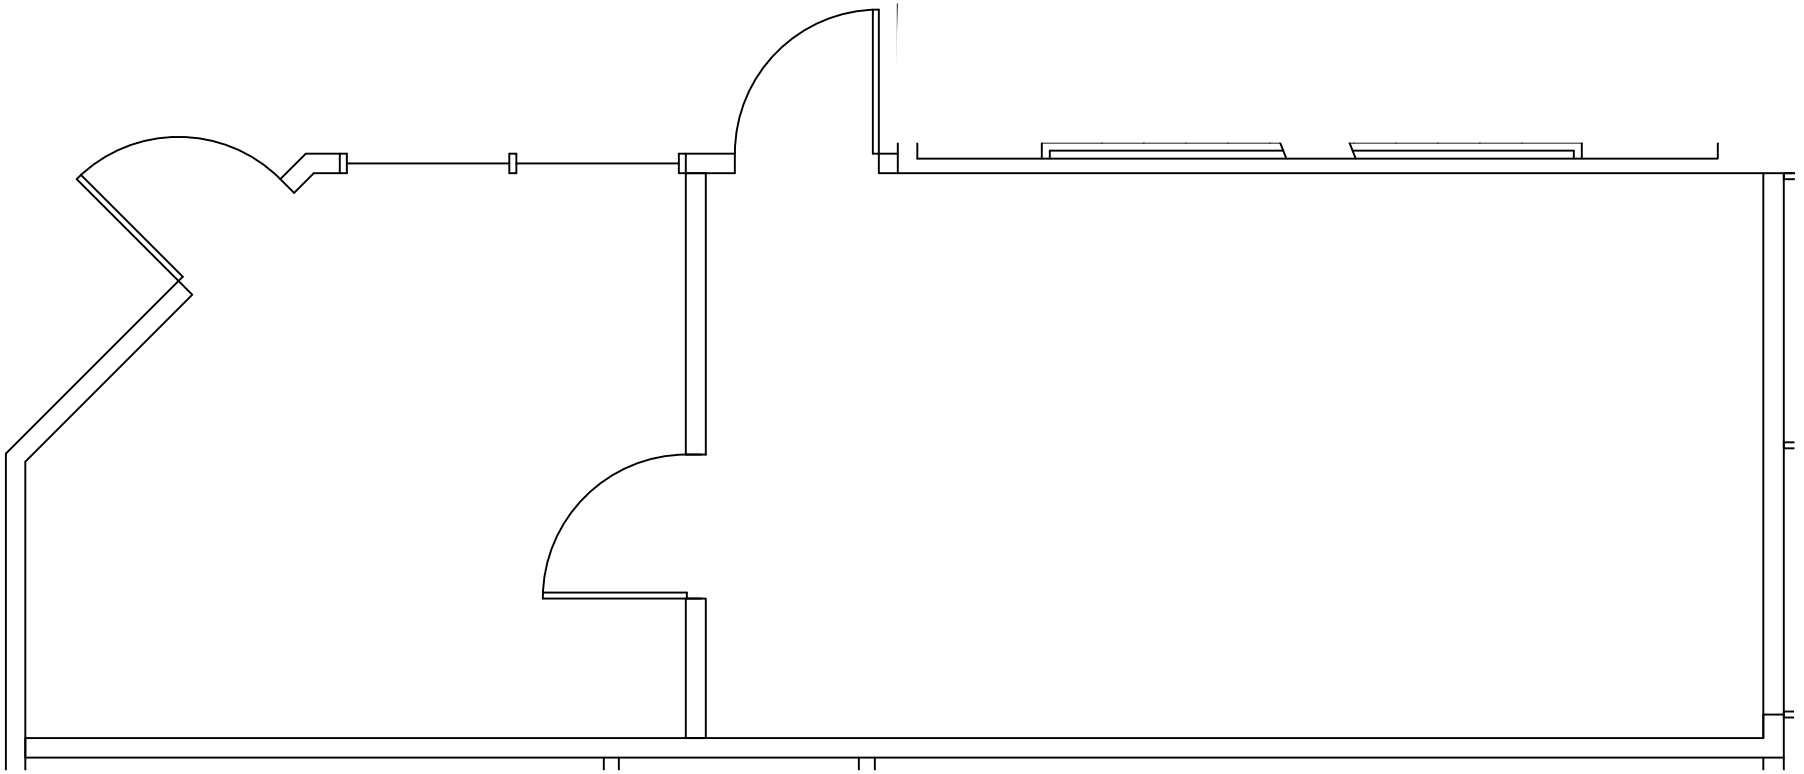

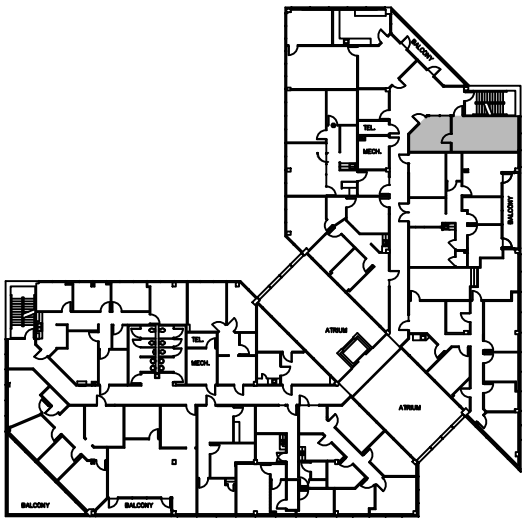

NORTH 3rd FLOOR
KEY PLAN

SUITE 312
531 NRA

1 **FLOOR PLAN**
SCALE: 1/4"=1'-0"

FLOOR PLANS MAY NOT BE TO SCALE AND MAY NOT REFLECT EXISTING CONDITIONS AND SHALL NOT BE RELIED UPON AS SUCH

HARTMAN MANAGEMENT
2909 HILLCROFT, SUITE 420
HOUSTON, TX 77057

HARTMAN

LEGEND

	EXISTING	NEW	DEMO
PARTITIONS			
NEW/RELOCATED DOOR	N		

ISSUE DATES

1	10-10-18	EXISTING PLAN

TIMBERCREEK
5870 HIGHWAY 6 NORTH HOUSTON, TX 77084
SUITE 312

PROJECT:	910-TIMBERCREEK
PLOTTED SCALE: 1/4"=1'-0"	SHEET SIZE: 8.5 X 11
CHECKED BY: WM	DRAWN BY: AE
FILE NAME:	910-TIMBERCREEK

SHEET TITLE
SCHEMATIC DESIGN

SHEET NUMBER
SD-1